


GROUND FLOOR PLAN

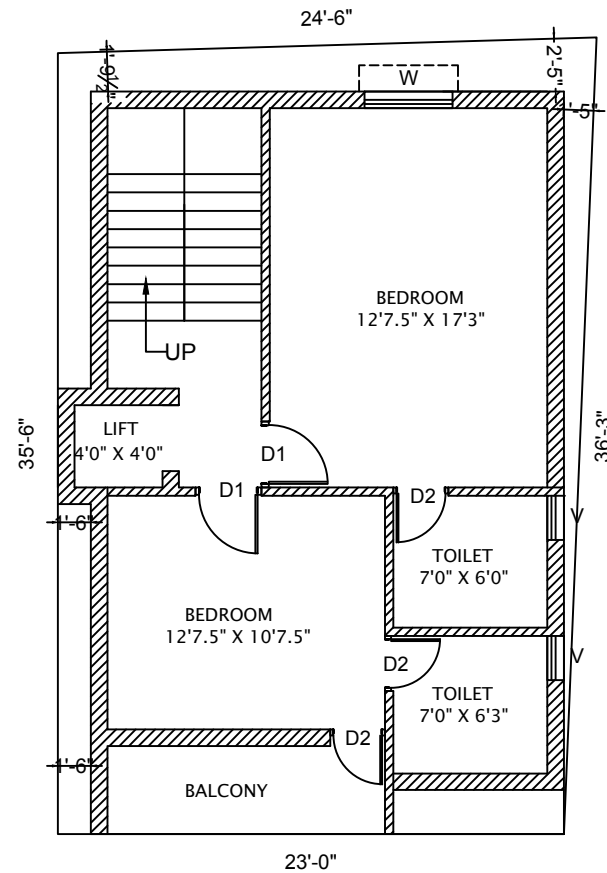

FIRST FLOOR PLAN


AREA STATEMENT	
G.FLOOR	734.00SQFT
F.FLOOR	734.00SQFT
S.FLOOR	457.00SQFT
HEADROOM	116.00SQFT
TOTAL	2041.00SQFT

MODEL 3

PROJECT
PROPOSED RESIDENTIAL BUILDING

DRAWING TITLE
GROUND AND FIRST FLOOR PLAN

CLIENT NAME
MR.SENTHIL

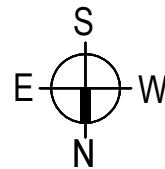

SCALE 1"=8'-0"

SHEET NO:

01 OF 02

IMART-JUNE

DRAWN BY :

R.NAVEEN
INSCAPE BUILDERS
AND CONTRACTORS
RAMAPURAM CHENNAI -89
CT: +91 96776 15163